SNCFB. 5ª V. MONS

9 M/21

PLAN: 100 Ter

(2.164)

STATION de MONS

INSTALLATIONS HYDRAULIQUES

ECHELLE 1/500

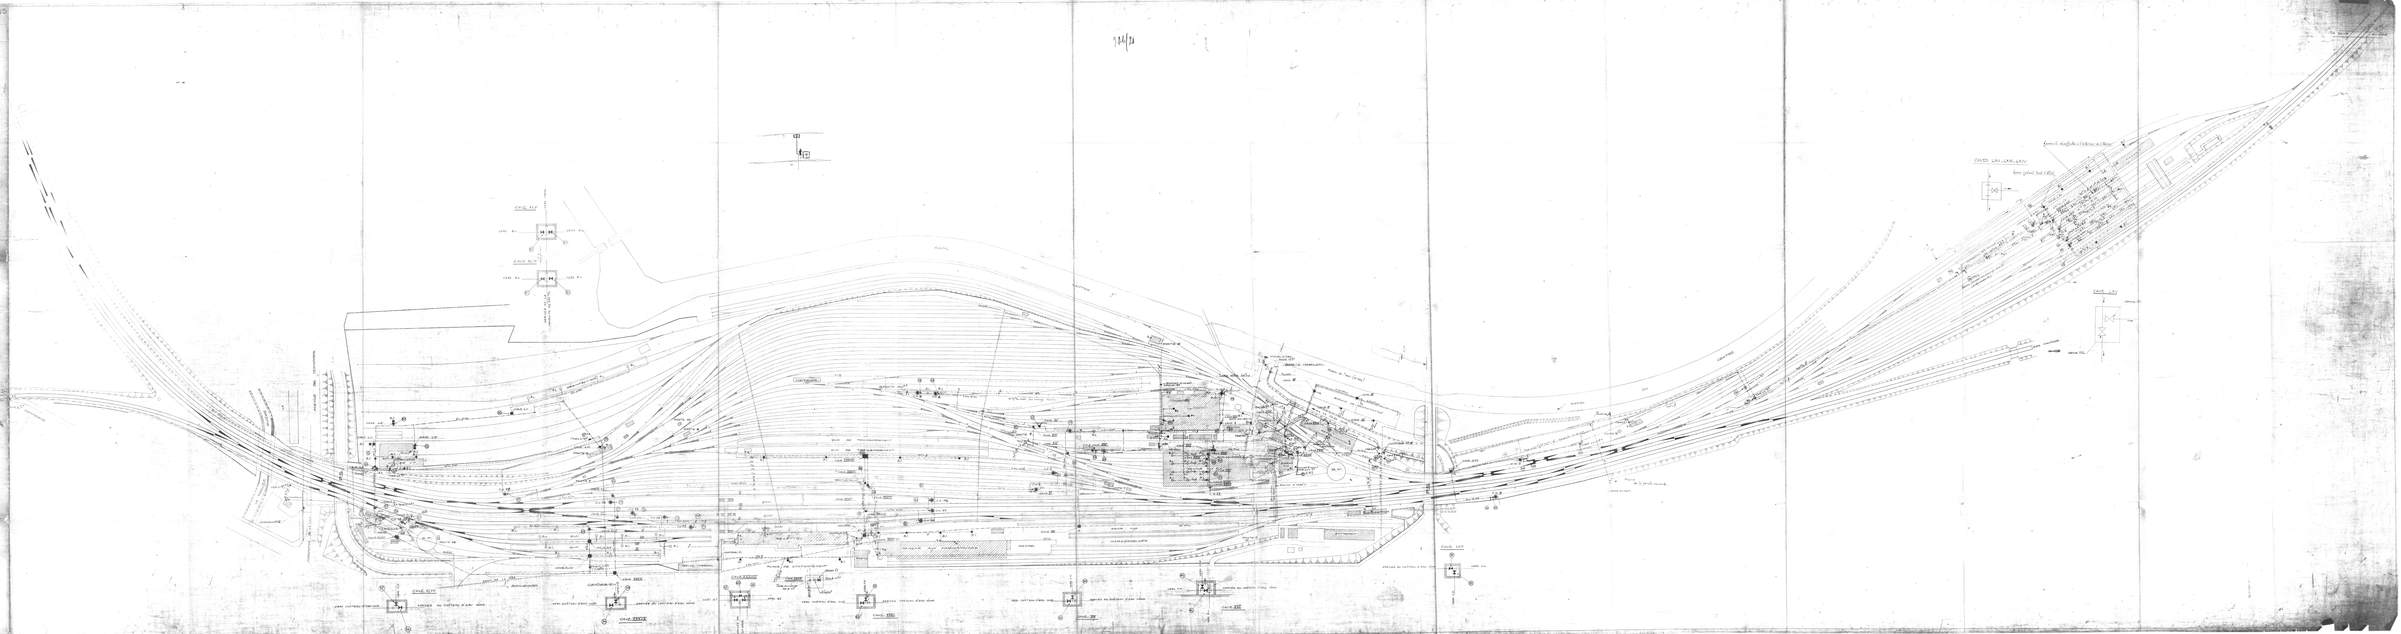
CANAL ALLY
CANAL ALLY
CANAL ALLY